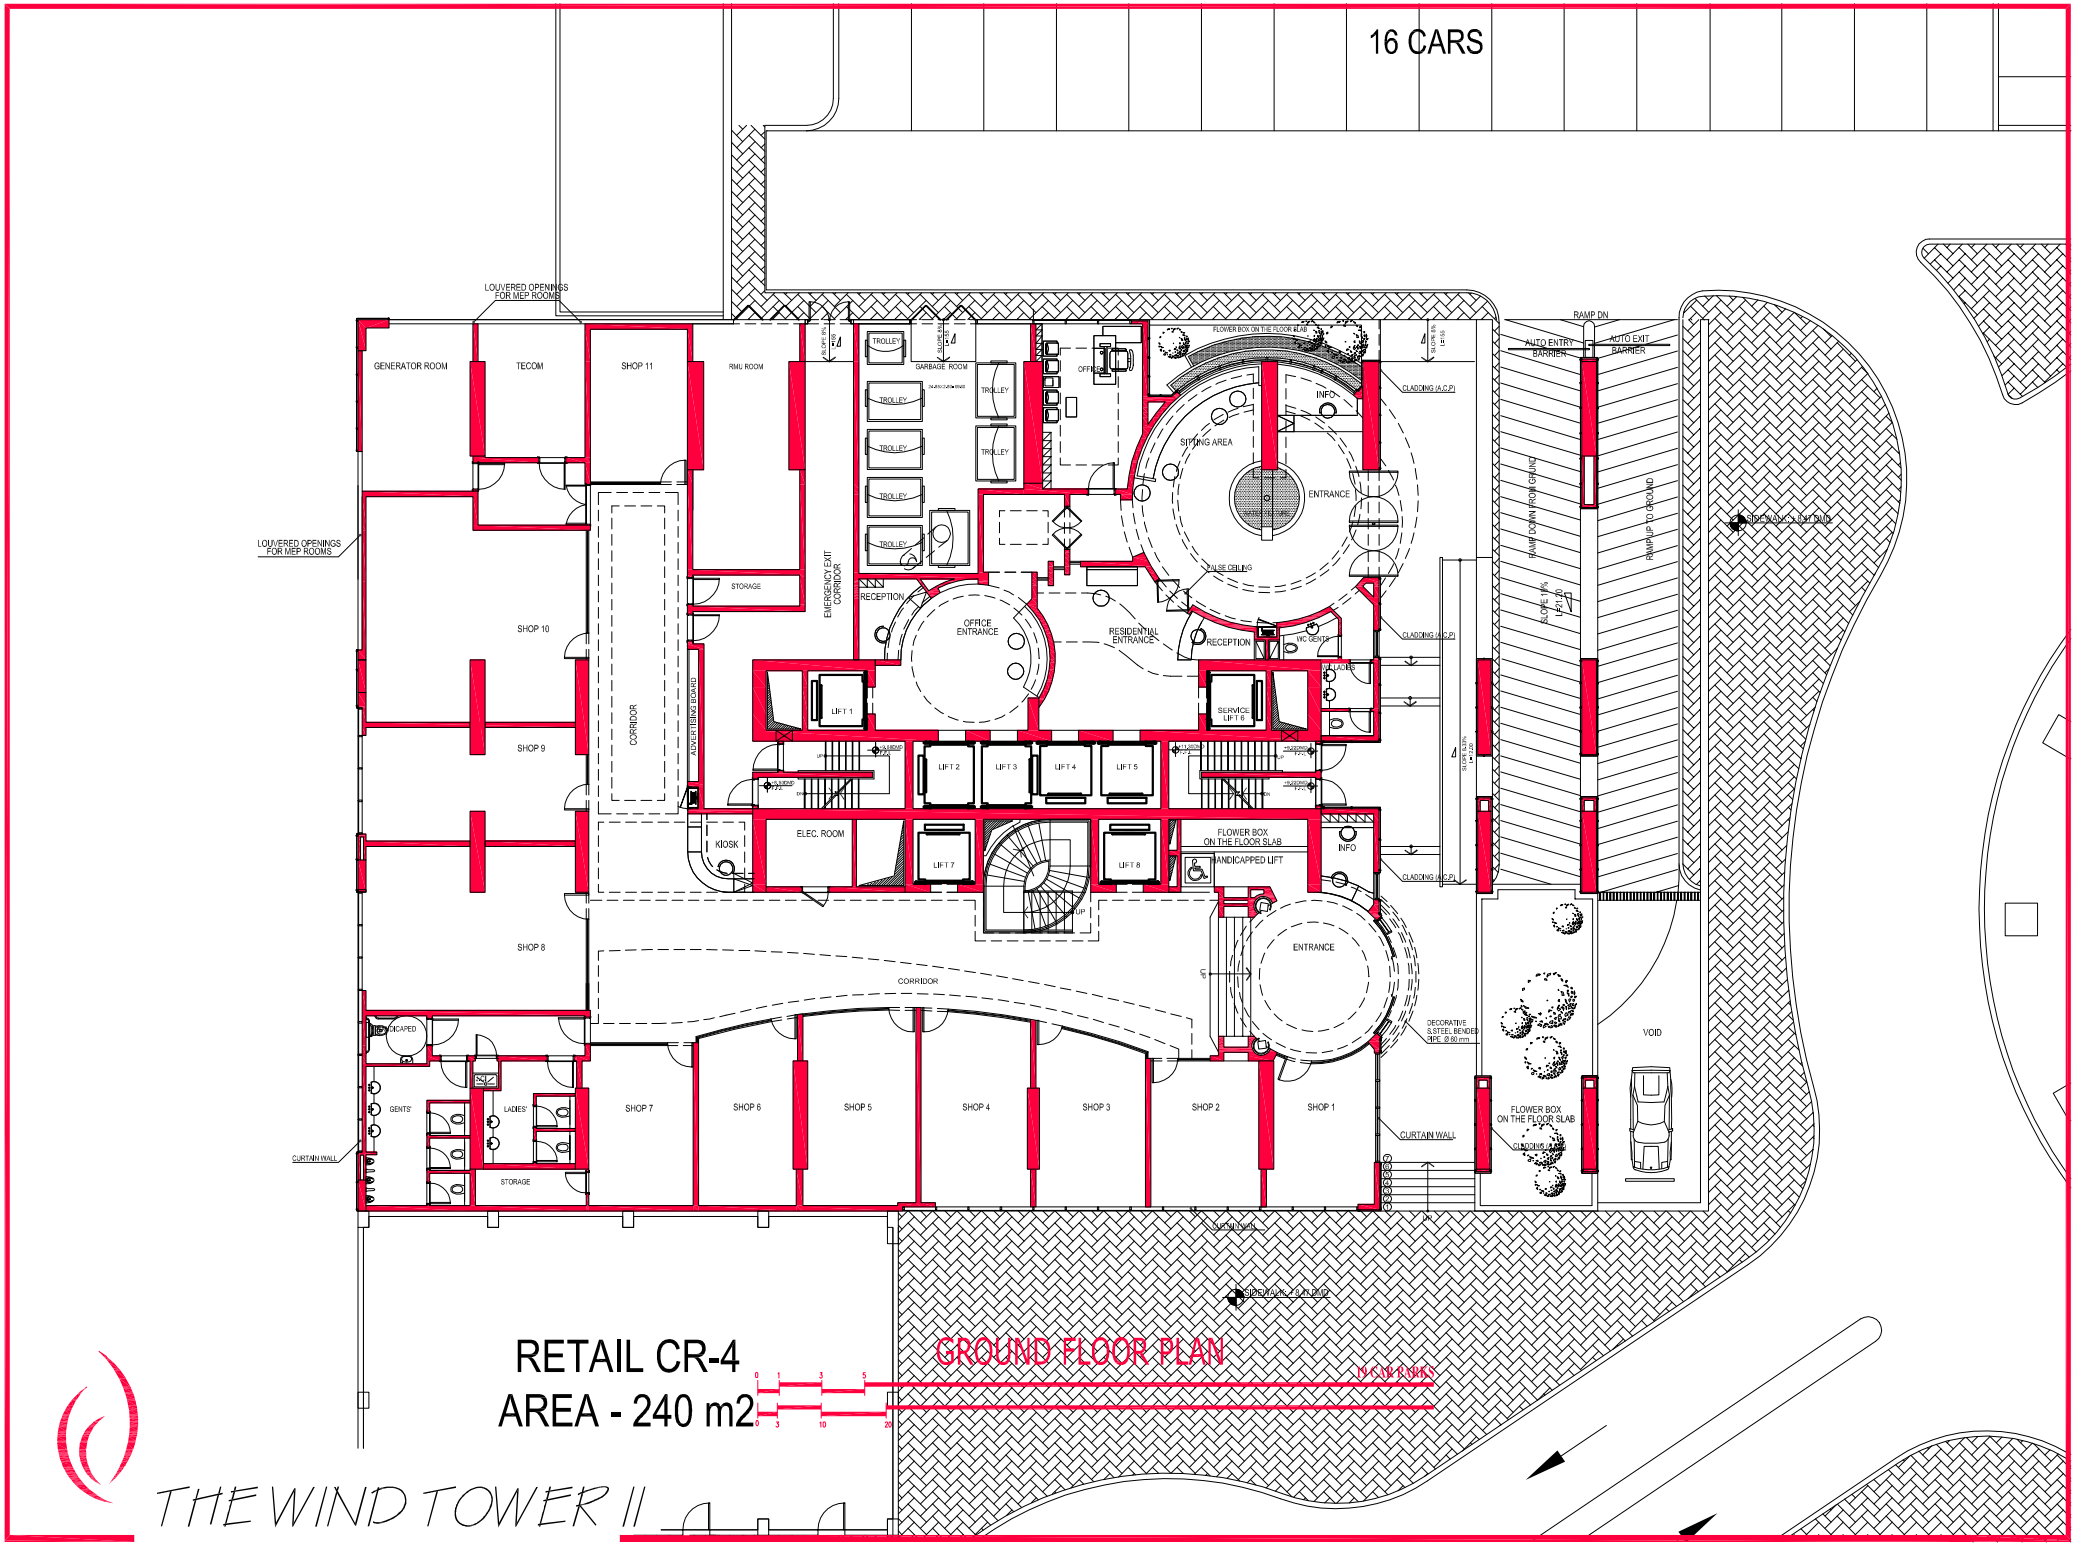
16 CARS
LOUVERED OPENINGS FOR MEP ROOMS
GENERATOR ROOM
TECOM
SHOP 11
RMU ROOM
TROLLEY
GARBAGE ROOM
OFFICE
FLOWER BOX ON THE FLOOR SLAB
INFO
SITTING AREA
ENTRANCE
CLADDING (A.C.P)
RAMP DN
AUTO ENTRY BARRIER
AUTO EXIT BARRIER
RAMP DOWN FROM GRADE
RAMP UP TO GROUND
SIDEWALK FLAT GRADE
PULSE CEILING
SHOP 10
STORAGE
EMERGENCY EXIT CORRIDOR
RECEPTION
OFFICE ENTRANCE
RESIDENTIAL ENTRANCE
INC CENTER
LIFT 1
LIFT 2
LIFT 3
LIFT 4
LIFT 5
SERVICE LIFT 6
LIFT 7
LIFT 8
CORRIDOR
ADVERTISING BOARD
SHOP 9
KIOSK
ELEC. ROOM
HANDICAPPED LIFT
SHOP 8
DECORATIVE S.STEEL BENDED PIPE Ø 80 mm
VOID
HANDICAPED
GENTS'
LADIES'
SHOP 7
SHOP 6
SHOP 5
SHOP 4
SHOP 3
SHOP 2
SHOP 1
CURTAIN WALL
RETAIL CR-4
AREA - 240 m2
GROUND FLOOR PLAN
METER
THE WIND TOWER II